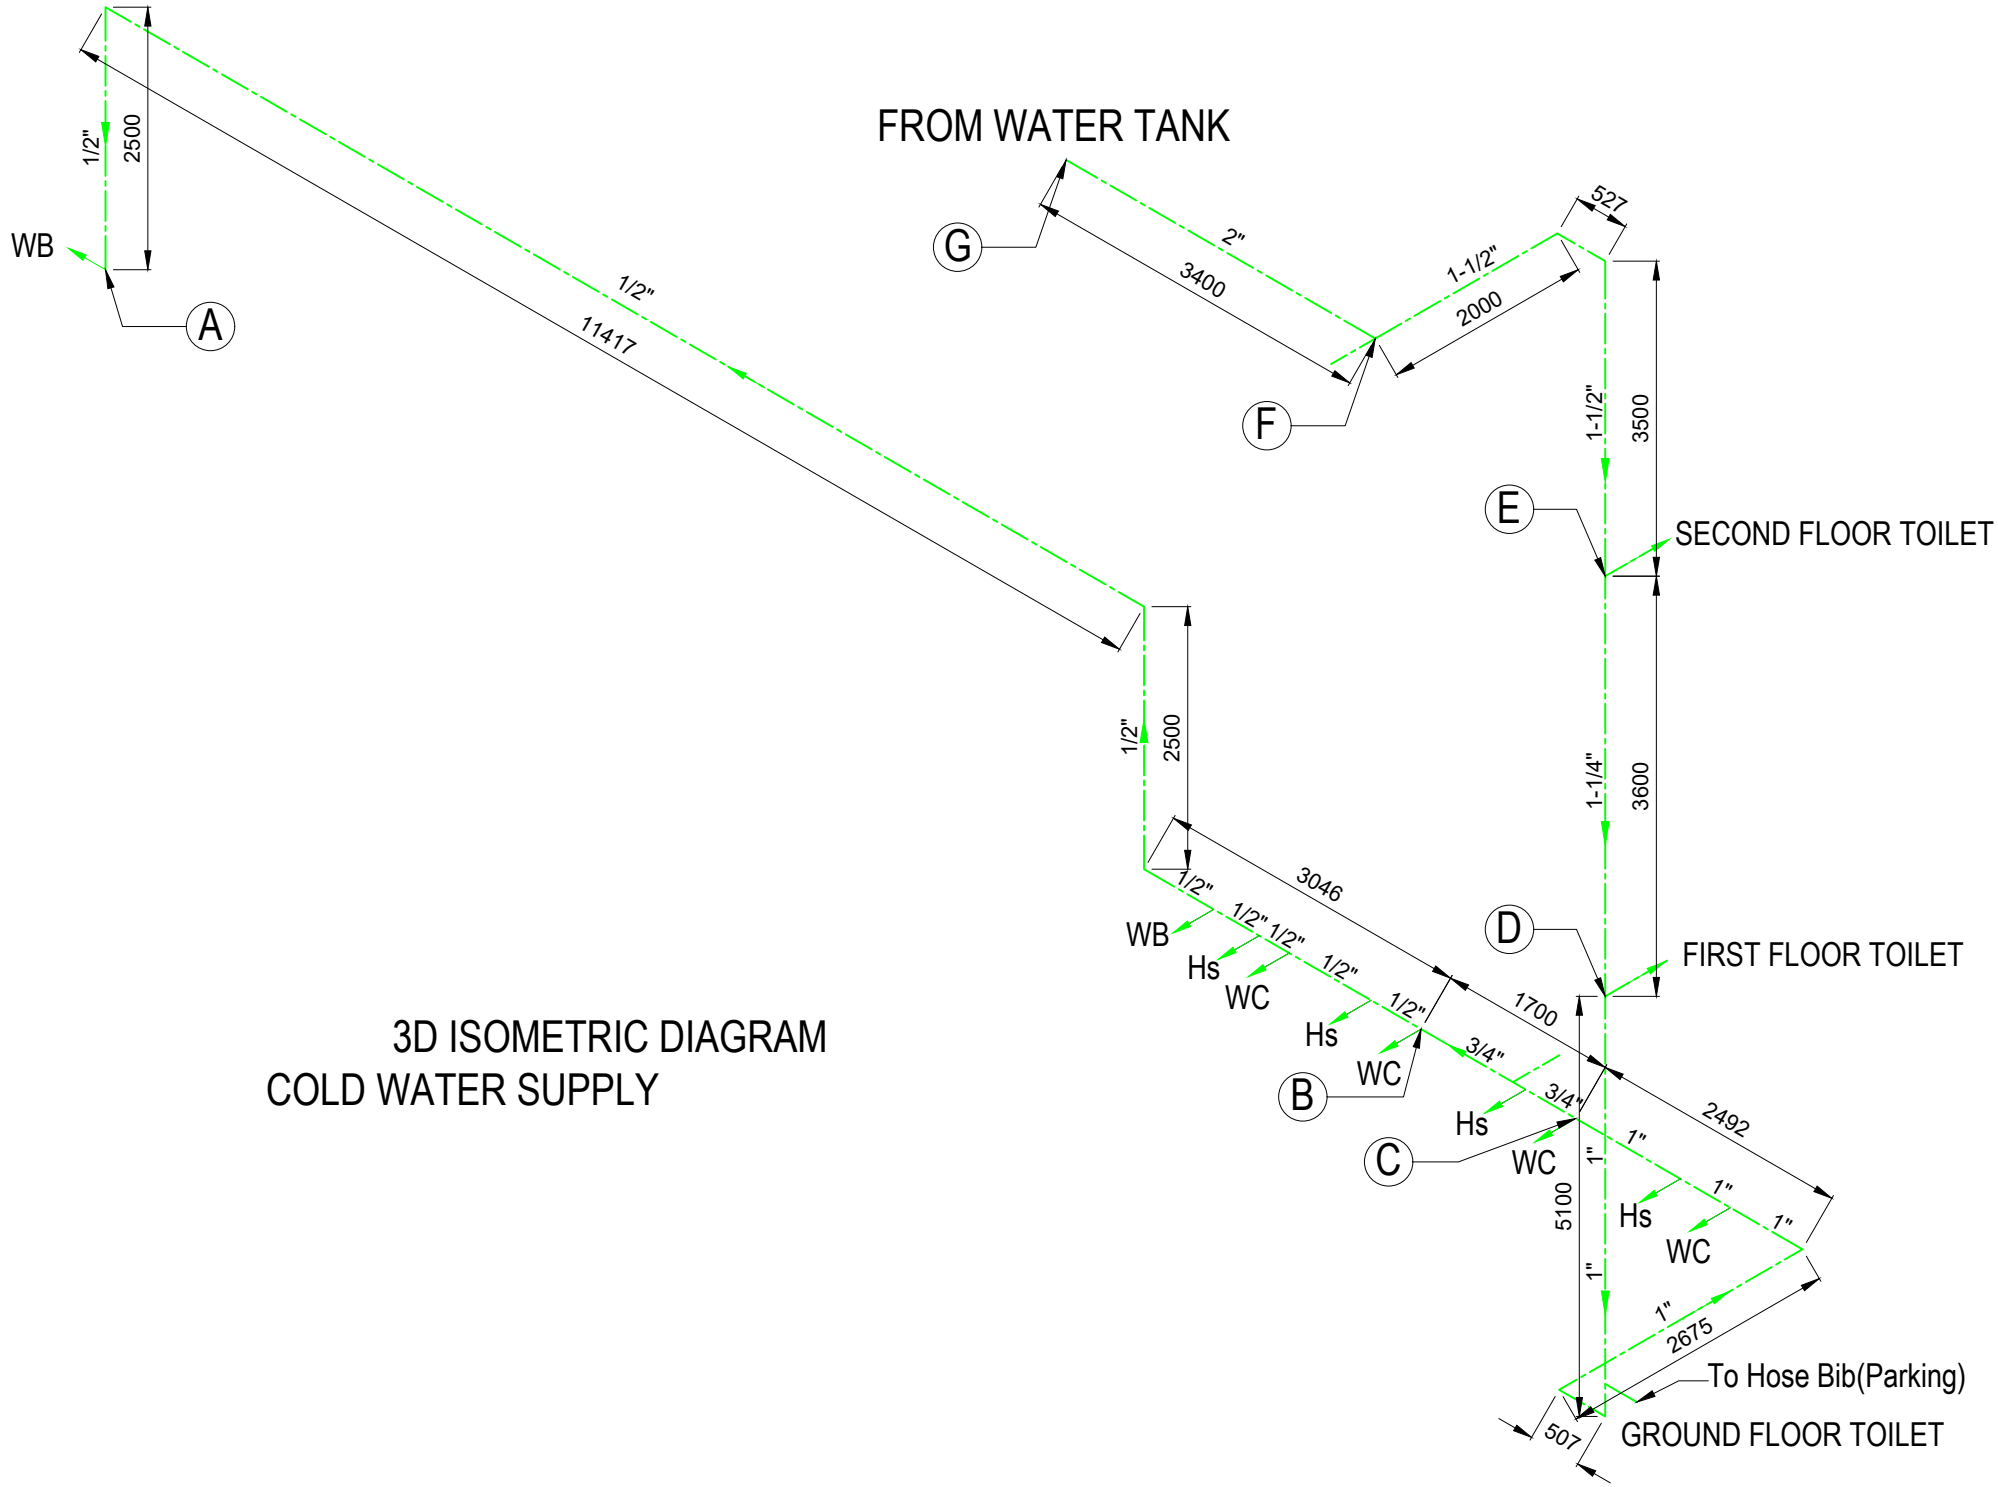

3D ISOMETRIC DIAGRAM
COLD WATER SUPPLY