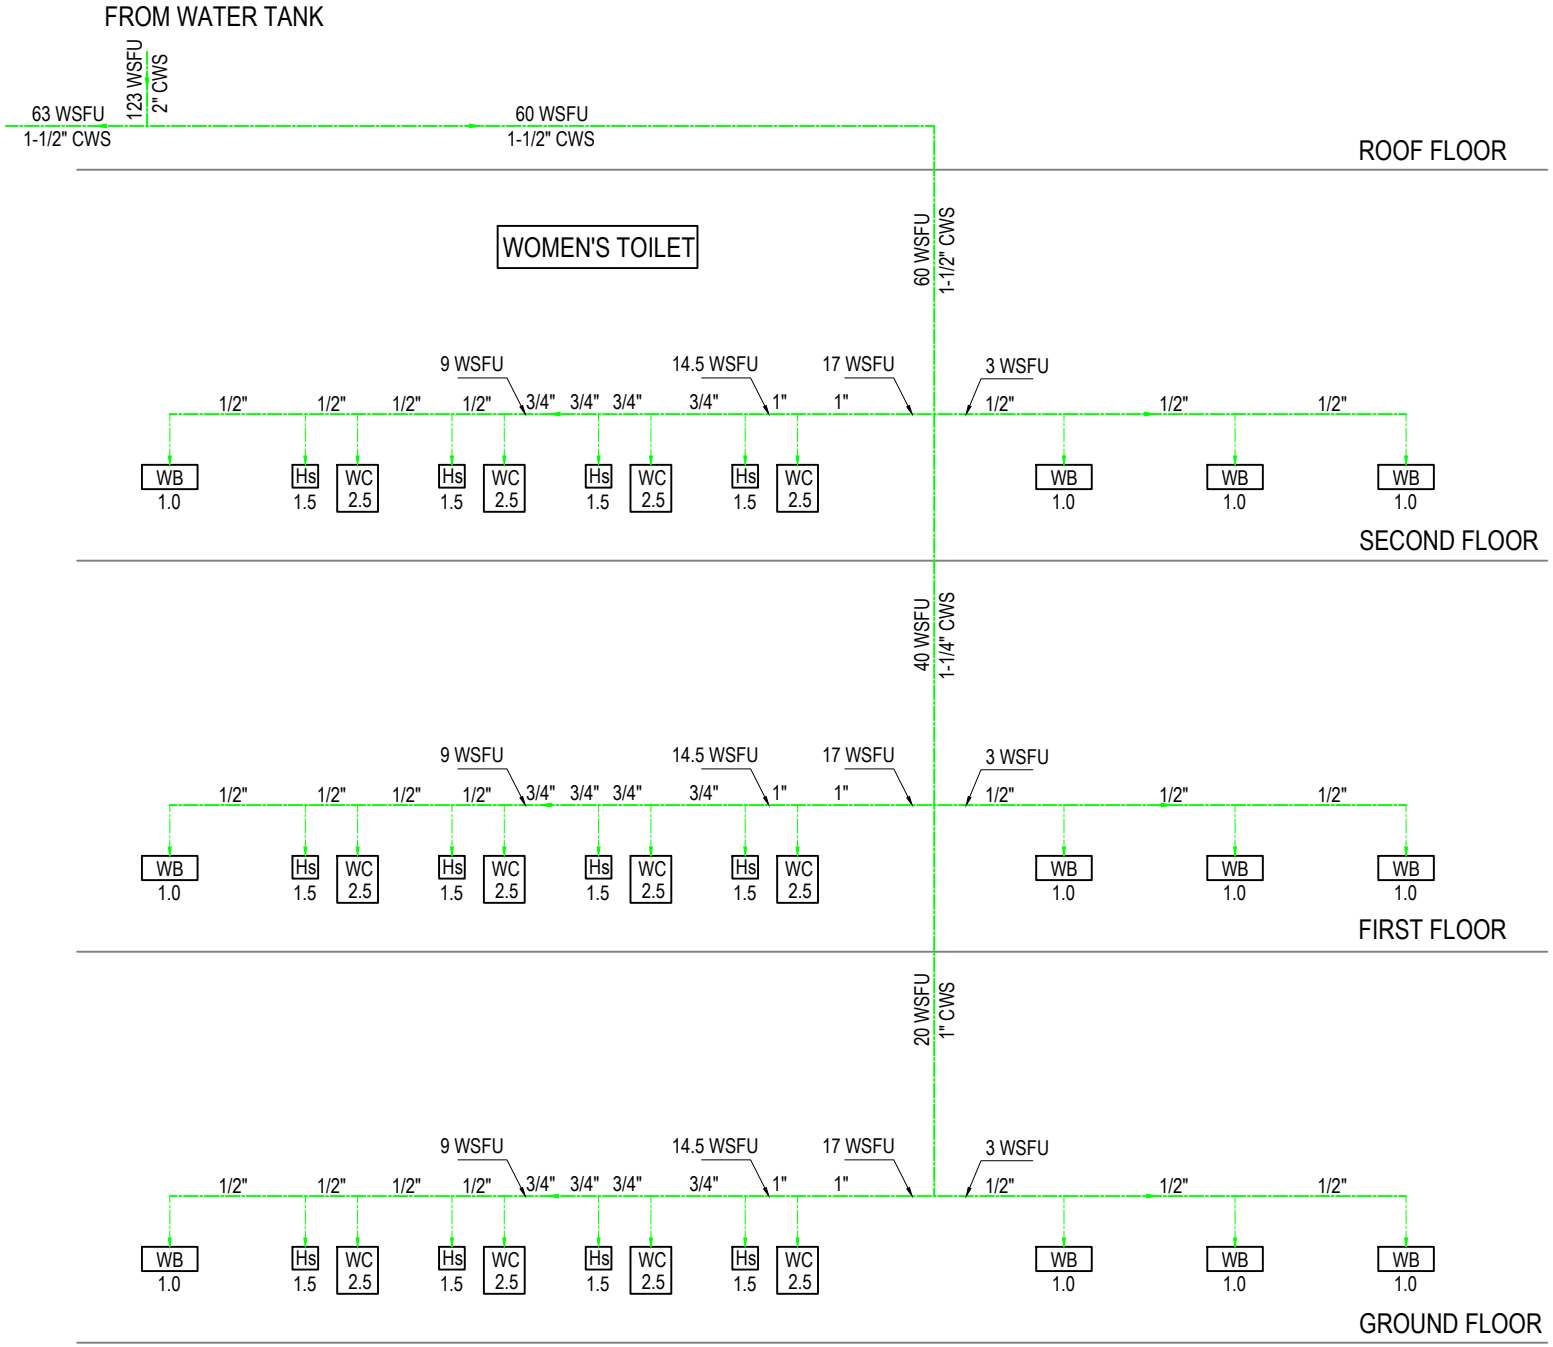

SCHEMATIC RISER DIAGRAM
COLD WATER SUPPLY (CWS) SYSTEM

WOMEN'S TOILET